
MEASURED GARDEN · BUILD PLAN GP-001

Your render, measured.

Garden 14.00 × 16.40–16.60 m (233 m²) · faces south-west · clay loam · drawn 3 November 2026 from your tape measurements · first-ten plan, drawn by hand



What you sent: the ChatGPT render.

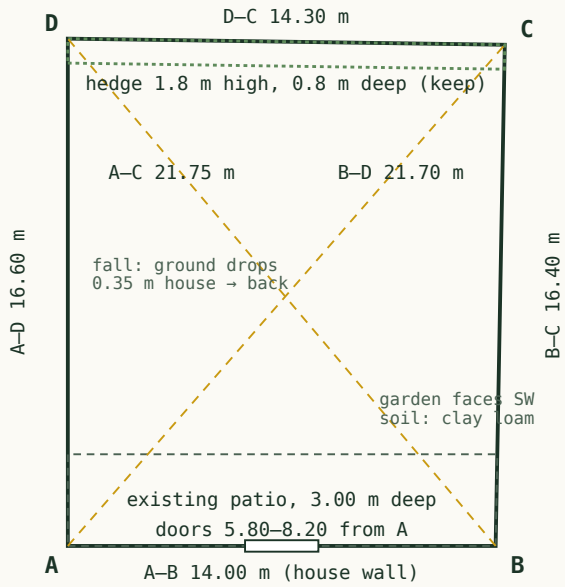

What you measured: four sides, two diagonals, the patio, the doors, the hedge. The diagonals agree with the sides to within 2 cm, so the plot is drawn as measured.

WHAT'S IN THE PLAN

Lawn	87.5 m²
Island bed, Ø 3.20	8.0 m²
Borders (four)	75.4 m²
Gravel seating area	9.0 m²
Existing patio, kept	42.1 m²
Existing hedge, kept	11.4 m²
Steel edging	39.1 m
Plants	272

WHAT IT COSTS TO BUILD YOURSELF

£6,073

materials £3,165 + plants £2,907 at single-pot retail prices, incl. £522 of turf

About £4,709 with perennials bought as packs or plugs and a smaller acer (page 7)


9–10 working days for two people, or four weekends plus a turf cutter and a plate compactor for a day each

For scale: a UK homeowner who built a ChatGPT garden in 2025 was quoted £13,000 by a landscaper and spent £1,127 doing it herself (Gulf News). Get two quotes for this plan and write them on the build page.

How to read this

Page 2 is the plan at 1:100 (1 cm on A4 = 1 m). Page 3 tells you how to mark it out with a tape and string. Pages 4 and 5 are every quantity with its working, then the materials list with prices. Pages 6 and 7 are the planting, bed by bed, then the plant list. Page 8 is the build order. Page 9 is permissions, deliveries, and the places where the render and your garden disagree. Page 10 is every link.

Plan · 1:100

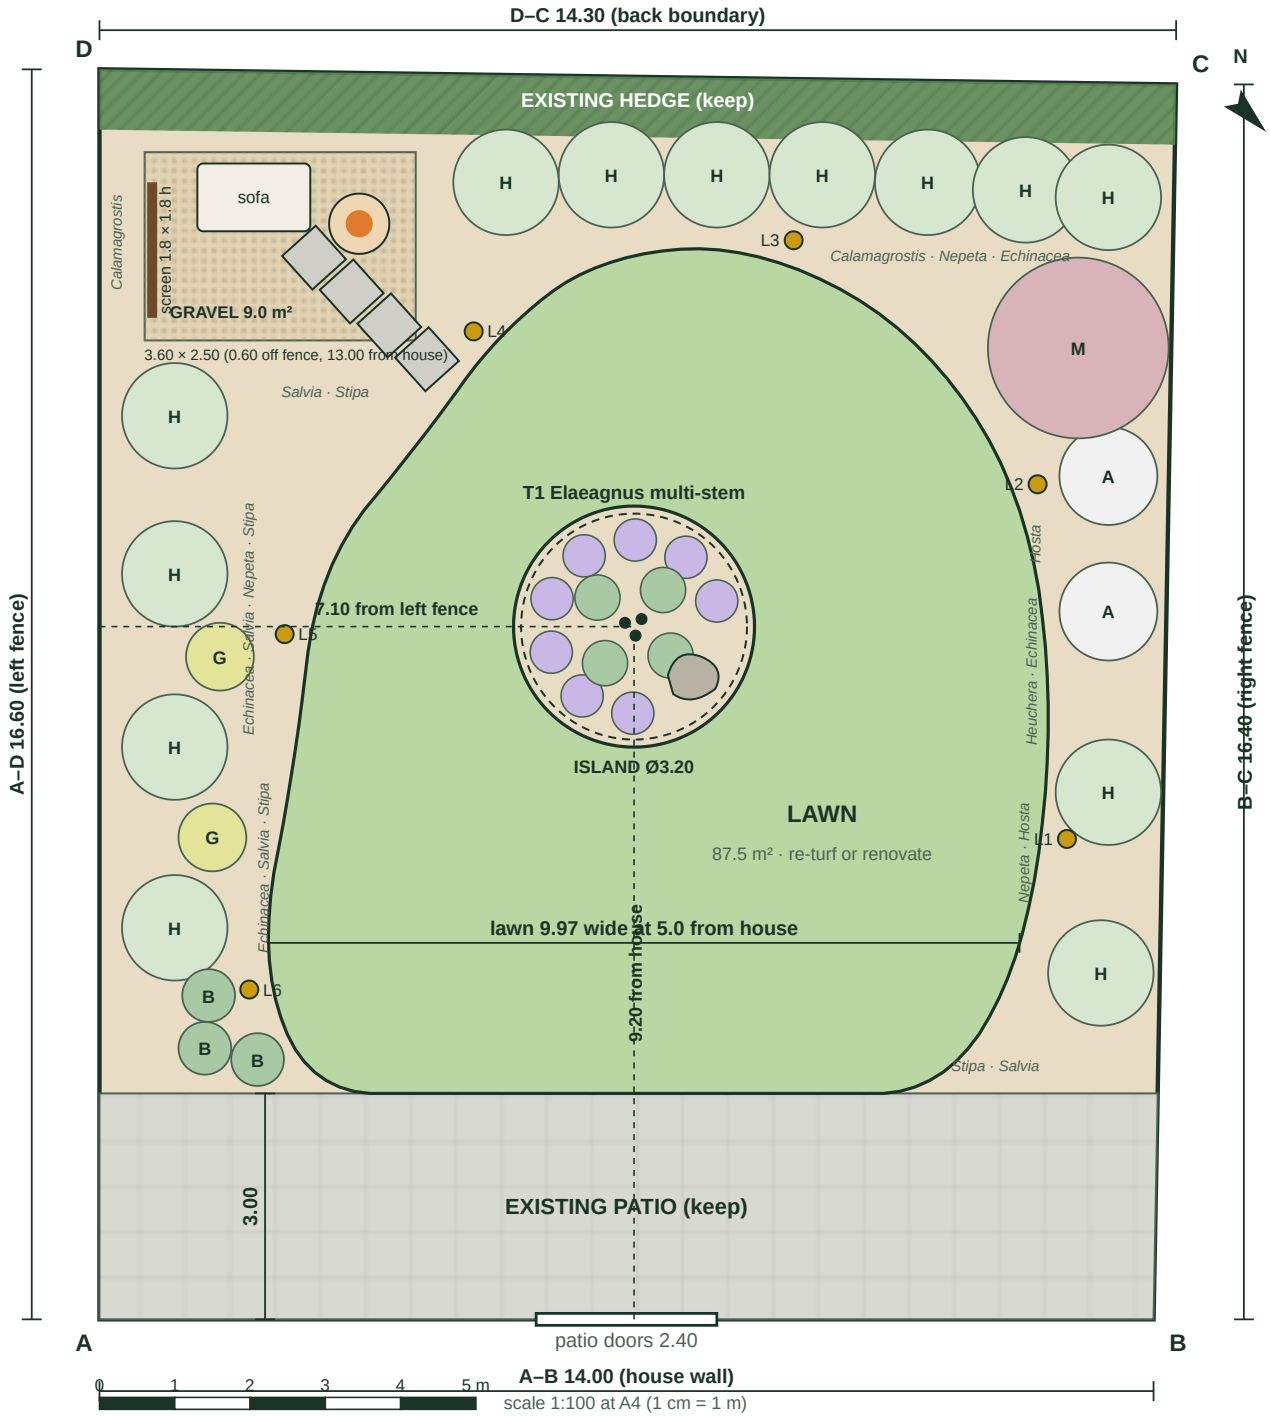

Lawn · Planting bed · Gravel, 20 mm
Existing patio · Existing hedge · L1–L6 bollard lights
H Hydrangea 'Limelight' · **A** 'Annabelle' **M** Acer 'Bloodgood' · **T1** Elaeagnus **G** Spiraea · **B** Ilex balls

Shrubs and trees are drawn at their spread after three years. Perennials and grasses are named where their drifts go; counts and spacings are on page 5. Dashed lines are setting-out dimensions.

Setting out

You need a 30 m tape, a ball of string, 30 pegs or tent pegs, a hosepipe and a can of line-marker spray. Two people, half a day.

1. **Base line.** Pin a string along the house wall from A to B. Every measurement below is "along the wall from A" (x) and "out from the wall" (y), at right angles. Check a right angle with 3–4–5: 3 m along the wall, 4 m out, the diagonal is 5.00 m.
2. **Lawn edge, left and right.** At each distance out from the wall in the first table, measure along from A and peg both lawn edges. Then run the second table along the wall and peg the near and far edges. Join the pegs with the hosepipe, stand at the patio doors, and move pegs until the curve pleases you; 10–20 cm either way changes nothing in the quantities.
3. **Island.** Peg the centre at x = 7.10, y = 9.20. Tie a loop of string 1.60 m long to the peg and spray the circle. The boulder sits 0.80 m from the centre towards the house and right (x = 7.90, y = 8.55).
4. **Seating area.** Corners at (0.60, 13.00), (4.20, 13.00), (4.20, 15.50) and (0.60, 15.50). Screen posts at (0.70, 13.30) and (0.70, 15.10). Slab centres at (4.35, 12.75), (3.85, 13.20), (3.35, 13.65), (2.85, 14.10), turned to face the sofa.
5. **Lights.** L1 (12.85, 6.38), L2 (12.46, 11.09), L3 (9.22, 14.33), L4 (4.97, 13.12), L5 (2.46, 9.10), L6 (1.99, 4.38): each 0.35 m outside the lawn edge.

Out from the wall (y) → along from A (x) of the lawn edge

y out	left edge x	right edge x
3.5	2.66	11.45
4.0	2.41	11.81
5.0	2.25	12.22
6.0	2.33	12.44
7.0	2.51	12.56
8.0	2.66	12.60
9.0	2.79	12.56
10.0	3.08	12.42
11.0	3.72	12.13
12.0	4.51	11.62
13.0	5.29	10.78
14.0	6.69	9.11

Along the wall (x) → out from the wall (y) of the lawn edge

x along	near edge y	far edge y
3.0	3.18	9.79
4.0	3.00	11.34
5.0	3.00	12.67
6.0	3.00	13.64
7.0	3.00	14.10
8.0	3.00	14.22
9.0	3.00	14.04
10.0	3.00	13.59
11.0	3.16	12.79
12.0	4.39	11.30

The lawn meets the patio edge (y = 3.00) between x ≈ 3.6 and 10.4; the corners curve away into small planting pockets.

Quantities, with the working

Item	Quantity	How it was worked out
Turf	92 rolls (1 m²)	lawn 87.5 m² × 1.05 waste = 91.9 → 92 rolls. Only if you re-turf; see page 2.
Steel lawn edging	39.1 m → 8 × 5 m packs	lawn edge 29.1 m (not along the patio) + island 10.1 m. 100 mm deep, brown or black.
20 mm gravel (seating area)	0.72 t → 1 bulk bag (800 kg)	9.0 m² × 50 mm × 1.6 t/m³. A bag covers about 10 m² at 50 mm.
MOT Type 1 sub-base	2.19 t → 3 bulk bags (850 kg)	(9.0 m² gravel + 4 slabs × 0.36 m²) × 100 mm × 2.1 t/m³ compacted.
Porcelain slabs 600 × 600 × 20 mm	4 + 1 spare = 5	stepping stones from the lawn to the seating area, bedded on mortar over the sub-base.
Sharp sand + cement (slab bedding)	3 × 25 kg sand, 1 × 25 kg cement	4 slabs × 0.36 m² × 40 mm bed = 58 L mortar at 4:1, plus a porcelain primer slurry.
Weed membrane	9.9 m² → 1 roll 2 × 10 m	under the gravel only; not under the beds (mulch does that job).
Bark mulch	4.17 m³ → 7 × 600 L bulk bags	beds 75.4 + island 8.0 = 83.4 m² × 50 mm.
Soil improver / compost	3.34 m³ → 5 × 0.73 m³ bulk bags	83.4 m² of new bed × 40 L/m², forked into the top 150 mm (clay loam).
Spoil to remove	about 7.1 m³ loose	turf and topsoil skimmed 50 mm off 83.4 m² of new bed, plus the gravel area dug 170 mm. Stack the turf grass-down behind the hedge and it becomes loam in a year; then the skip is a 4-yard one.
Garden lights	1 kit of 6 bollards, 12 V	one every 4–5 m round the lawn edge (L1–L6 on the plan), transformer at the house.
Slatted timber screen	1 panel 1.8 × 1.8 m, 2 posts 75 mm × 2.4 m, 2 bags postcrete	behind the sofa, 0.7 m off the left fence.
Feature boulder	1, 600–800 mm, about 250–350 kg	island bed, 0.8 m from the tree. Delivered on a pallet to the kerb; three people and a sack truck, or a hired micro-dumper.
Plants	272 plants, 14 kinds	schedule on page 5; mature spacing, so the beds knit together in year 2–3.

Shopping list · materials

Item	Qty	Price	Where	Line
Rolawn Medallion turf, 1 m² roll Order for next-day delivery and lay the same day. Wickes:	92	£5.68	Carvers (also Wickes, 40-roll packs)	£522.56
EverEdge Classic steel edging, 100 mm, 5 m pack Brown or black. 75 mm (£38.94) is enough on level ground; 100 mm holds a mower edge better.	8	£45.96	Pitchcare	£367.68
MOT Type 1 bulk bag, approx. 850 kg Travis Perkins and B&Q sell the same bag; their pages hide the price until you enter a postcode:	3	£79.92	AVS Fencing	£239.76
20 mm golden gravel bulk bag, 800 kg £115 ex VAT. Any 20 mm gravel in a warm colour matches the render; Wickes 'Suburban Build' jumbo bag is the budget option:	1	£138.00	Materials Market	£138.00
Porcelain paving 600 × 600 × 20 mm, grey, per slab Sale price (was £9.84). B&Q 'London Grey' half pack of 32 is the alternative if you later pave more:	5	£7.87	Build Depot	£39.35
Sharp sand 25 kg, cement 25 kg, porcelain primer 3 sand + 1 cement + 1 primer; budget about £45.	1 budget	£45.00	Any builders' merchant	£45.00
Weed membrane 2 × 10 m budget about £20.	1 budget	£20.00	Any DIY store	£20.00
Landscaping bark bulk bag, 600 L £79 ex VAT. Wickes Hallstone 500 L bag is the collect-in-store option:	7	£94.80	Materials Market	£663.60
Soil improver bulk bag, 0.73 m³ budget about £110 a bag delivered; or well-rotted manure from a local stable for the price of the delivery.	5 budget	£110.00	Rolawn	£550.00
EasyFit Core 12 V Camellia bollard kit, 6 lights Check the kit includes the transformer and 20 m of cable before ordering; the page does not list contents.	1	£315.00	Lyco	£315.00
Slatted screen panel 1.8 × 1.8 m, 2 posts, 2 postcrete budget about £150.	1 budget	£150.00	Fencing merchant	£150.00
Feature boulder 600–800 mm budget £80–150 plus pallet delivery; choose it in person, they vary.	1 budget	£115.00	Local stone or aggregate yard	£115.00
Materials				**£3,165.95**

Prices are what the linked page showed us on 3 November 2026, including VAT. budget means the page would not show a price to a visitor without a postcode or login; the figure is a reasonable allowance, not a quote. Every line links to a page you can order from.

Planting

Bed	Plant	No.	Spacing
Left border 25.8 m²	Hydrangea paniculata 'Limelight' H	4	1.4 m
	Spiraea japonica 'Goldflame' G	2	0.9 m
	Ilex crenata ball 18 cm B	3	0.7 m, group of three
	Calamagrostis 'Karl Foerster'	6	0.6 m, in ribbons of 5–7
	Stipa tenuissima	9	0.5 m, drifts of 7–10
	Echinacea purpurea	28	0.45 m, drifts of 9–12
	Salvia nemorosa 'Caradonna'	22	0.45 m, drifts of 7–9
	Nepeta 'Walker's Low'	15	0.5 m, front edge
Right border 18.0 m²	Acer palmatum 'Bloodgood' M	1	single
	Hydrangea paniculata 'Limelight' H	2	1.4 m
	Hydrangea arborescens 'Annabelle' A	2	1.2 m
	Nepeta 'Walker's Low'	13	0.5 m, front edge
	Hosta 'Halcyon'	13	0.6 m, shade side of shrubs
	Heuchera 'Palace Purple'	11	0.4 m, front edge
	Echinacea purpurea	13	0.45 m, drifts of 9–12
	Salvia nemorosa 'Caradonna'	7	0.45 m, drifts of 7–9
	Stipa tenuissima	5	0.5 m, drifts of 7–10
Back border 21.6 m²	Hydrangea paniculata 'Limelight' H	6	1.4 m
	Calamagrostis 'Karl Foerster'	18	0.6 m, in ribbons of 5–7
	Nepeta 'Walker's Low'	24	0.5 m, front edge
	Echinacea purpurea	19	0.45 m, drifts of 9–12
Seating strip 6.5 m²	Hydrangea paniculata 'Limelight' H	1	1.4 m
	Calamagrostis 'Karl Foerster'	5	0.6 m, in ribbons of 5–7
	Stipa tenuissima	4	0.5 m, drifts of 7–10
	Salvia nemorosa 'Caradonna'	10	0.45 m, drifts of 7–9
Patio corners 3.5 m²	Stipa tenuissima	4	0.5 m, drifts of 7–10
	Salvia nemorosa 'Caradonna'	6	0.45 m, drifts of 7–9
	Nepeta 'Walker's Low'	4	0.5 m, front edge
Island bed 8.0 m²	Elaeagnus 'Quicksilver' multi-stem T1	1	single, centre of island
	Lavandula angustifolia 'Hidcote'	10	0.75 m ring at 1.15 m radius
	Hosta 'Halcyon'	4	0.6 m, shade side of shrubs

prices read from the linked pages on 3 November 2026; check before ordering

Shopping list · plants

Totals to buy

Echinacea purpurea	60
Nepeta 'Walker's Low'	56
Salvia nemorosa 'Caradonna'	45
Calamagrostis 'Karl Foerster'	29
Stipa tenuissima	22
Hosta 'Halcyon'	17
Hydrangea paniculata 'Limelight'	13
Heuchera 'Palace Purple'	11
Lavandula angustifolia 'Hidcote'	10
Ilex crenata ball 18 cm	3
Spiraea japonica 'Goldflame'	2
Hydrangea arborescens 'Annabelle'	2
Acer palmatum 'Bloodgood'	1
Elaeagnus 'Quicksilver' multi-stem	1
All plants	**272**

Sensible version, about £1,543: buy the 240 perennials and grasses as 6-packs of 9 cm pots or as spring plugs (about £4 each), the hydrangeas in 3 L, and the acer at 100–150 cm. Plant in March–April or September–October; order perennials in February for spring delivery.

Item	Qty		Price	Where	Line
Elaeagnus 'Quicksilver', multi-stem, 20 L, 180–190 cm Sold out on the day; Coolings lists a 12 L: Pyrus salicifolia 'Pendula' is the other silver tree that reads like the render.	1		£72.00	Grasslands Nursery	£72.00
Acer palmatum 'Bloodgood', 140–170 cm, 30 L This is the render's size. A 100–150 cm 5 L is a fraction of the price and catches up in four years:	1		£363.00	Arundel Arboretum	£363.00
Hydrangea paniculata 'Limelight', 2 L 2 L was sold out on the day; expect £15–25 each in 3–5 L elsewhere.	13		£6.30	Grasslands Nursery	£81.90
Hydrangea arborescens 'Annabelle', 2 L 'from' price, 30% off on the day.	2		£9.99	Crocus	£19.98
Ilex crenata 'Jenny' ball, 18 cm, 2 L Box-blight-proof stand-in for box balls; 'from' price. The 15 cm 'Dark Green' ball is £8.99.	3		£29.99	Crocus	£89.97
Spiraea japonica 'Goldflame', 3 L budget about £10 each; the yellow-green mound at the front of the render.	2	budget	£10.00	Garden centre	£20.00
Calamagrostis 'Karl Foerster', 9 cm 'from' price; 6-packs of 9 cm are cheaper per plant.	29		£9.99	Crocus	£289.71
Stipa tenuissima, 9 cm page would not show us a price; budget about £7 each.	22	budget	£7.00	Crocus / Coolings	£154.00
Echinacea purpurea, 9 cm 'from' price. Buy as 6 × 9 cm packs, or as plugs in spring for a third of this.	60		£9.99	Crocus	£599.40
Salvia nemorosa 'Caradonna', 9 cm search page errored on the day; budget about £9 each, less in packs.	45	budget	£9.00	Crocus	£405.00
Nepeta 'Walker's Low', 9 cm 'from' price; 'Junior Walker' at £4.50 is the compact alternative.	56		£8.99	Crocus	£503.44
Hosta 'Halcyon', 2 L page would not show us a price; budget about £10 each.	17	budget	£10.00	Crocus	£170.00
Heuchera 'Palace Purple', 9 cm 'from' price.	11		£8.99	Crocus	£98.89
Lavandula angustifolia 'Hidcote', 9 cm, pack of 10 10 plants. Coolings sells singles at £3.99 or 4 for £15:	1		£39.90	YouGarden	£39.90
Plants at single-pot retail					**£2,907.19**

Build order · 9–10 working days for two people, or four weekends

1. **Mark out** · Half a day
   String a line along the house wall. Use the setting-out table (page 3) to peg the lawn edge every metre, then lay a hosepipe through the pegs and adjust until the curve looks right from the patio doors. Peg the island centre at 7.10 from the left fence and 9.20 from the house, and swing a 1.60 m string for the circle. Spray-mark everything.

2. **Strip and dig** · 2 days, two people
   Hire a turf cutter for the day. Skim the existing grass off every new bed area and stack it grass-down behind the hedge. Dig the seating area out to 170 mm below the finished gravel level, falling 1:60 away from the hedge. Check the ground fall: 0.35 m over the garden is fine for lawn; nothing to re-grade.

3. **Sub-base and slabs** · 1 day
   Lay 100 mm of MOT Type 1 in the seating area and under each slab position, wet it lightly and compact it with a hired plate compactor in two passes. Set the four slabs on a full 40 mm mortar bed (4:1 sharp sand:cement) with primer on the back of each slab; tap level with a 5 mm fall; leave 24 h.

4. **Screen and lights cable** · Half a day
   Concrete the two screen posts 600 mm deep, 0.70 m off the left fence, 1.80 m apart. Lay the 12 V lighting cable 150 mm deep round the lawn edge now, before edging goes in, with a loop at each L position.

5. **Edging** · 1 day
   Drive the steel edging along the pegged line with its top 10 mm above the finished lawn height, overlapping the pins. Do the island circle first: it is the hardest bend. Edging goes in before turf so you have a line to cut to.

6. **Soil and mulch prep** · 1 day
   Fork the soil improver into the top 150 mm of every bed. Rake level 40 mm below the edging top, so there is room for mulch. Lay membrane in the seating area and spread 50 mm of gravel; place the boulder in the island (three people, a sack truck, boards over the lawn area).

7. **Planting** · 2 days
   Shrubs and trees first (H, A, M, T1, G, B on the plan), then grasses, then perennials in drifts from the back of each bed to the front. Soak each pot before planting; plant at the depth it was in the pot; water in. Mulch 50 mm after planting, kept off the stems.

8. **Lawn** · 1 day
   Either re-turf: rake, firm by treading, rake again, lay the 92 rolls brick-fashion from the patio edge, cut to the edging with an old knife, water daily for two weeks. Or renovate the existing grass: scarify, overseed, top-dress, and expect the stripes next summer. Decide before ordering turf.

9. **Lights and furniture** · Half a day
   Push the bollards onto their spikes at L1–L6, plug the transformer into the outside socket, set the timer. Place the sofa against the hedge, fire bowl 1.5 m from the screen and the hedge.

Hire list

Turf cutter (1 day), plate compactor (1 day), skip or hippo bags for about 7 m³ if you do not stack the turf, a sack truck for the boulder. Everything else is a spade, a rake, a wheelbarrow, a rubber mallet and a spirit level.

Permissions and checks

Written for England; Scotland and Wales differ slightly on fences and electrics. Nothing in this plan needs planning permission.

Lawn, beds, gravel, edging, planting	No permission needed anywhere in the UK. Gravel is permeable, so no drainage rules apply.
Slatted screen, 1.8 m high	Permitted development in England and Wales if it is 2 m or lower and not next to a road. In a conservation area or at a listed house, ask the council first.
Garden lights	A plug-in 12 V kit from an existing outdoor socket needs no notification. If you have no outdoor socket, a new one is notifiable electrical work (Part P): use a registered electrician and keep the certificate.
Fire bowl	No permission. Keep it 1.5 m from the timber screen and the hedge, and never under the tree.
Hedge and tree	Nothing is removed in this plan. If you trim the hedge, avoid March to August (nesting birds). Check with the council for Tree Preservation Orders before touching any existing tree.
Deliveries	Bulk bags arrive on a pallet to the kerb; measure the side access (a barrow needs 0.75 m, a micro-dumper 0.9 m). A skip on the road needs a council permit; on your drive it does not.
Boundaries	The edging and planting stay inside your fence line. Nothing in this plan touches a neighbour's fence or the party wall, so the Party Wall Act does not apply.

Where the render and your garden disagree

The render's lawn is wider than your garden. Perspective makes the lawn look 15 m across with 3 m borders on both sides; your plot is 14.0 m. We kept the island at 3.2 m and gave the lawn 3.5–4 m clear on each side of it, which is enough for a mower to pass. Borders are 1.8–2.9 m deep instead of 3 m.

Everything is in flower at once, three years in. Echinacea, lavender, nepeta and panicle hydrangeas do overlap in July and August, so the picture is honest about the season. It is not honest about age: year one will have bare mulch between plants. The spacings here are mature spacings, so the beds close up in year two or three. If you want the render's density in year one, double the perennial count and expect to thin them later.

The silver tree. It reads as an olive or a weeping silver pear. An olive will sulk in a clay loam in the UK. Elaeagnus 'Quicksilver' gives the same silver leaf and multi-stem shape and is hardy; Pyrus salicifolia 'Pendula' is the other candidate.

The box balls. Box blight makes Buxus a poor buy in the UK now. Ilex crenata balls look the same from the patio.

The stripes. That lawn is either new turf or a season of care on the old one. The plan costs the turf and tells you how to do the alternative; the picture does not care which.

Lights. Four bollards are visible in the render; six light both sides of the lawn without a dark stretch. The kit is 12 V, so no electrician.

The boulder. It looks like something you could lift. A 700 mm boulder weighs about 300 kg. It is in the quantities with a delivery note.

What the render left out. Edging (39 m of it), sub-base under the gravel, membrane, mulch, soil improvement, spoil removal and the cost of plants, which is the biggest line of all.

Your build page

We have drafted a page for your garden: before photos, the render, this plan, the spend against any quotes, and a place for the after photo. Nothing is published until you say so. Send us the quotes and a photo of the receipts as you go and we fill the numbers in.

Links

Every priced line, with the page the price was read from on 3 November 2026, and the alternatives mentioned in the notes.

Rolawn Medallion turf, 1 m² roll	https://www.carvers.co.uk/apps/aeo/ai/md/default/products/16162595930461.md alt: https://www.wickes.co.uk/Rolawn-Medallion-Grass-Turf---1m2-rolls-x-40/p/253422
EverEdge Classic steel edging, 100 mm, 5 m pack	https://www.pitchcare.com/products/everedge-pack-of-5
MOT Type 1 bulk bag, approx. 850 kg	https://www.avsfencing.co.uk/mot-type-1-bulk-bag-approx-850kg-a25140006 alt: https://www.travisperkins.co.uk/bulk-bags-sand-and-aggregates/mot-type-1-sub-base-bulk-bag/p/938251
20 mm golden gravel bulk bag, 800 kg	https://materialsmarket.com/products/20mm-golden-gravel-bulk-bag alt: https://www.wickes.co.uk/Suburban-Build-20mm-Gravel---Jumbo-Bag/p/131894
Porcelain paving 600 × 600 × 20 mm, grey, per slab	https://www.build-depot.co.uk/porcelain-paving-grey-600-x-600-x-20mm.html alt: https://www.diy.com/departments/half-pack-london-grey-20mm-thick-600mm-x-600mm-porcelain-paver-value-pack-pack-of-32-w-coverage-of-11-52m2-/0740111206716_BQ.prd
Sharp sand 25 kg, cement 25 kg, porcelain primer	https://www.travisperkins.co.uk/Travis-Perkins-Grit-Sharp-Sand-Bulk-Bag/p/938208
Weed membrane 2 × 10 m	https://www.wickes.co.uk/
Landscaping bark bulk bag, 600 L	https://materialsmarket.com/products/supagrow-landscaping-bark-bulk-bag alt: https://www.wickes.co.uk/Hallstone-Bark-Mulch-Bulk-Bag---500L/p/308484
Soil improver bulk bag, 0.73 m³	https://www.rolawn.co.uk/
EasyFit Core 12 V Camellia bollard kit, 6 lights	https://www.lyco.co.uk/easyfit-12v-garden-lights-camellia-led-outdoor-pathway-bollard-light-kit-6-lights.html
Slatted screen panel 1.8 × 1.8 m, 2 posts, 2 postcrete	https://www.avsfencing.co.uk/
Feature boulder 600–800 mm	https://www.decorativeaggregates.com/
Elaeagnus 'Quicksilver', multi-stem, 20 L, 180–190 cm	https://www.grasslands.co.uk/products/elaeagnus-quicksilver-20-litre-pot alt: https://www.coolings.co.uk/shop/products/plants/trees/other-trees/elaeagnus-quicksilver-agm-12l.html
Acer palmatum 'Bloodgood', 140–170 cm, 30 L	https://www.arundelarboretum.co.uk/products/acer-palmatum-bloodgood-bloodgood-japanese-maple-150-170cm-30lt alt: https://www.arundelarboretum.co.uk/products/acer-palmatum-bloodgood-bloodgood-japanese-maple-100-150cm-5lt
Hydrangea paniculata 'Limelight', 2 L	https://www.grasslands.co.uk/products/hydrangea-paniculata-limelight-panicle-hydrangea
Hydrangea arborescens 'Annabelle', 2 L	https://www.crocus.co.uk/search/_/search.hydrangea-annabelle
Ilex crenata 'Jenny' ball, 18 cm, 2 L	https://www.crocus.co.uk/search/_/search.ilex-crenata-ball
Spiraea japonica 'Goldflame', 3 L	https://www.crocus.co.uk/plants/
Calamagrostis 'Karl Foerster', 9 cm	https://www.crocus.co.uk/search/_/search.calamagrostis-karl-foerster
Stipa tenuissima, 9 cm	https://www.crocus.co.uk/search/_/search.stipa-tenuissima/
Echinacea purpurea, 9 cm	https://crocus.co.uk/search/_/search.echinacea-purpurea
Salvia nemorosa 'Caradonna', 9 cm	https://www.crocus.co.uk/plants/
Nepeta 'Walker's Low', 9 cm	https://www.crocus.co.uk/search/_/search.nepeta-walkers-low
Hosta 'Halcyon', 2 L	https://www.crocus.co.uk/search/_/search.hosta/
Heuchera 'Palace Purple', 9 cm	https://www.crocus.co.uk/search/_/search.heuchera
Lavandula angustifolia 'Hidcote', 9 cm, pack of 10	https://yougarden.com/item-p-510839/lavender-hidcote-hedging alt: https://coolings.co.uk/shop/products/plants/shrubs/j-k-l/lavandula-angustifolia-hidcote-agm-9cm-pot.html